AR 1912-13

PLATE Nº 31

Department of the Interior, Canada.
HONOURABLE W. J. ROCHE, MINISTER
W. W. CORY C. M. G. DEPUTY MINISTER.
Water Power Branch
J. B. CHALLIES SUPERINTENDENT.

CITY OF PRINCE ALBERT

LA COLLE FALLS DEVELOPMENT

GENERAL SECTION OF POWER HOUSE

Scale of Feet

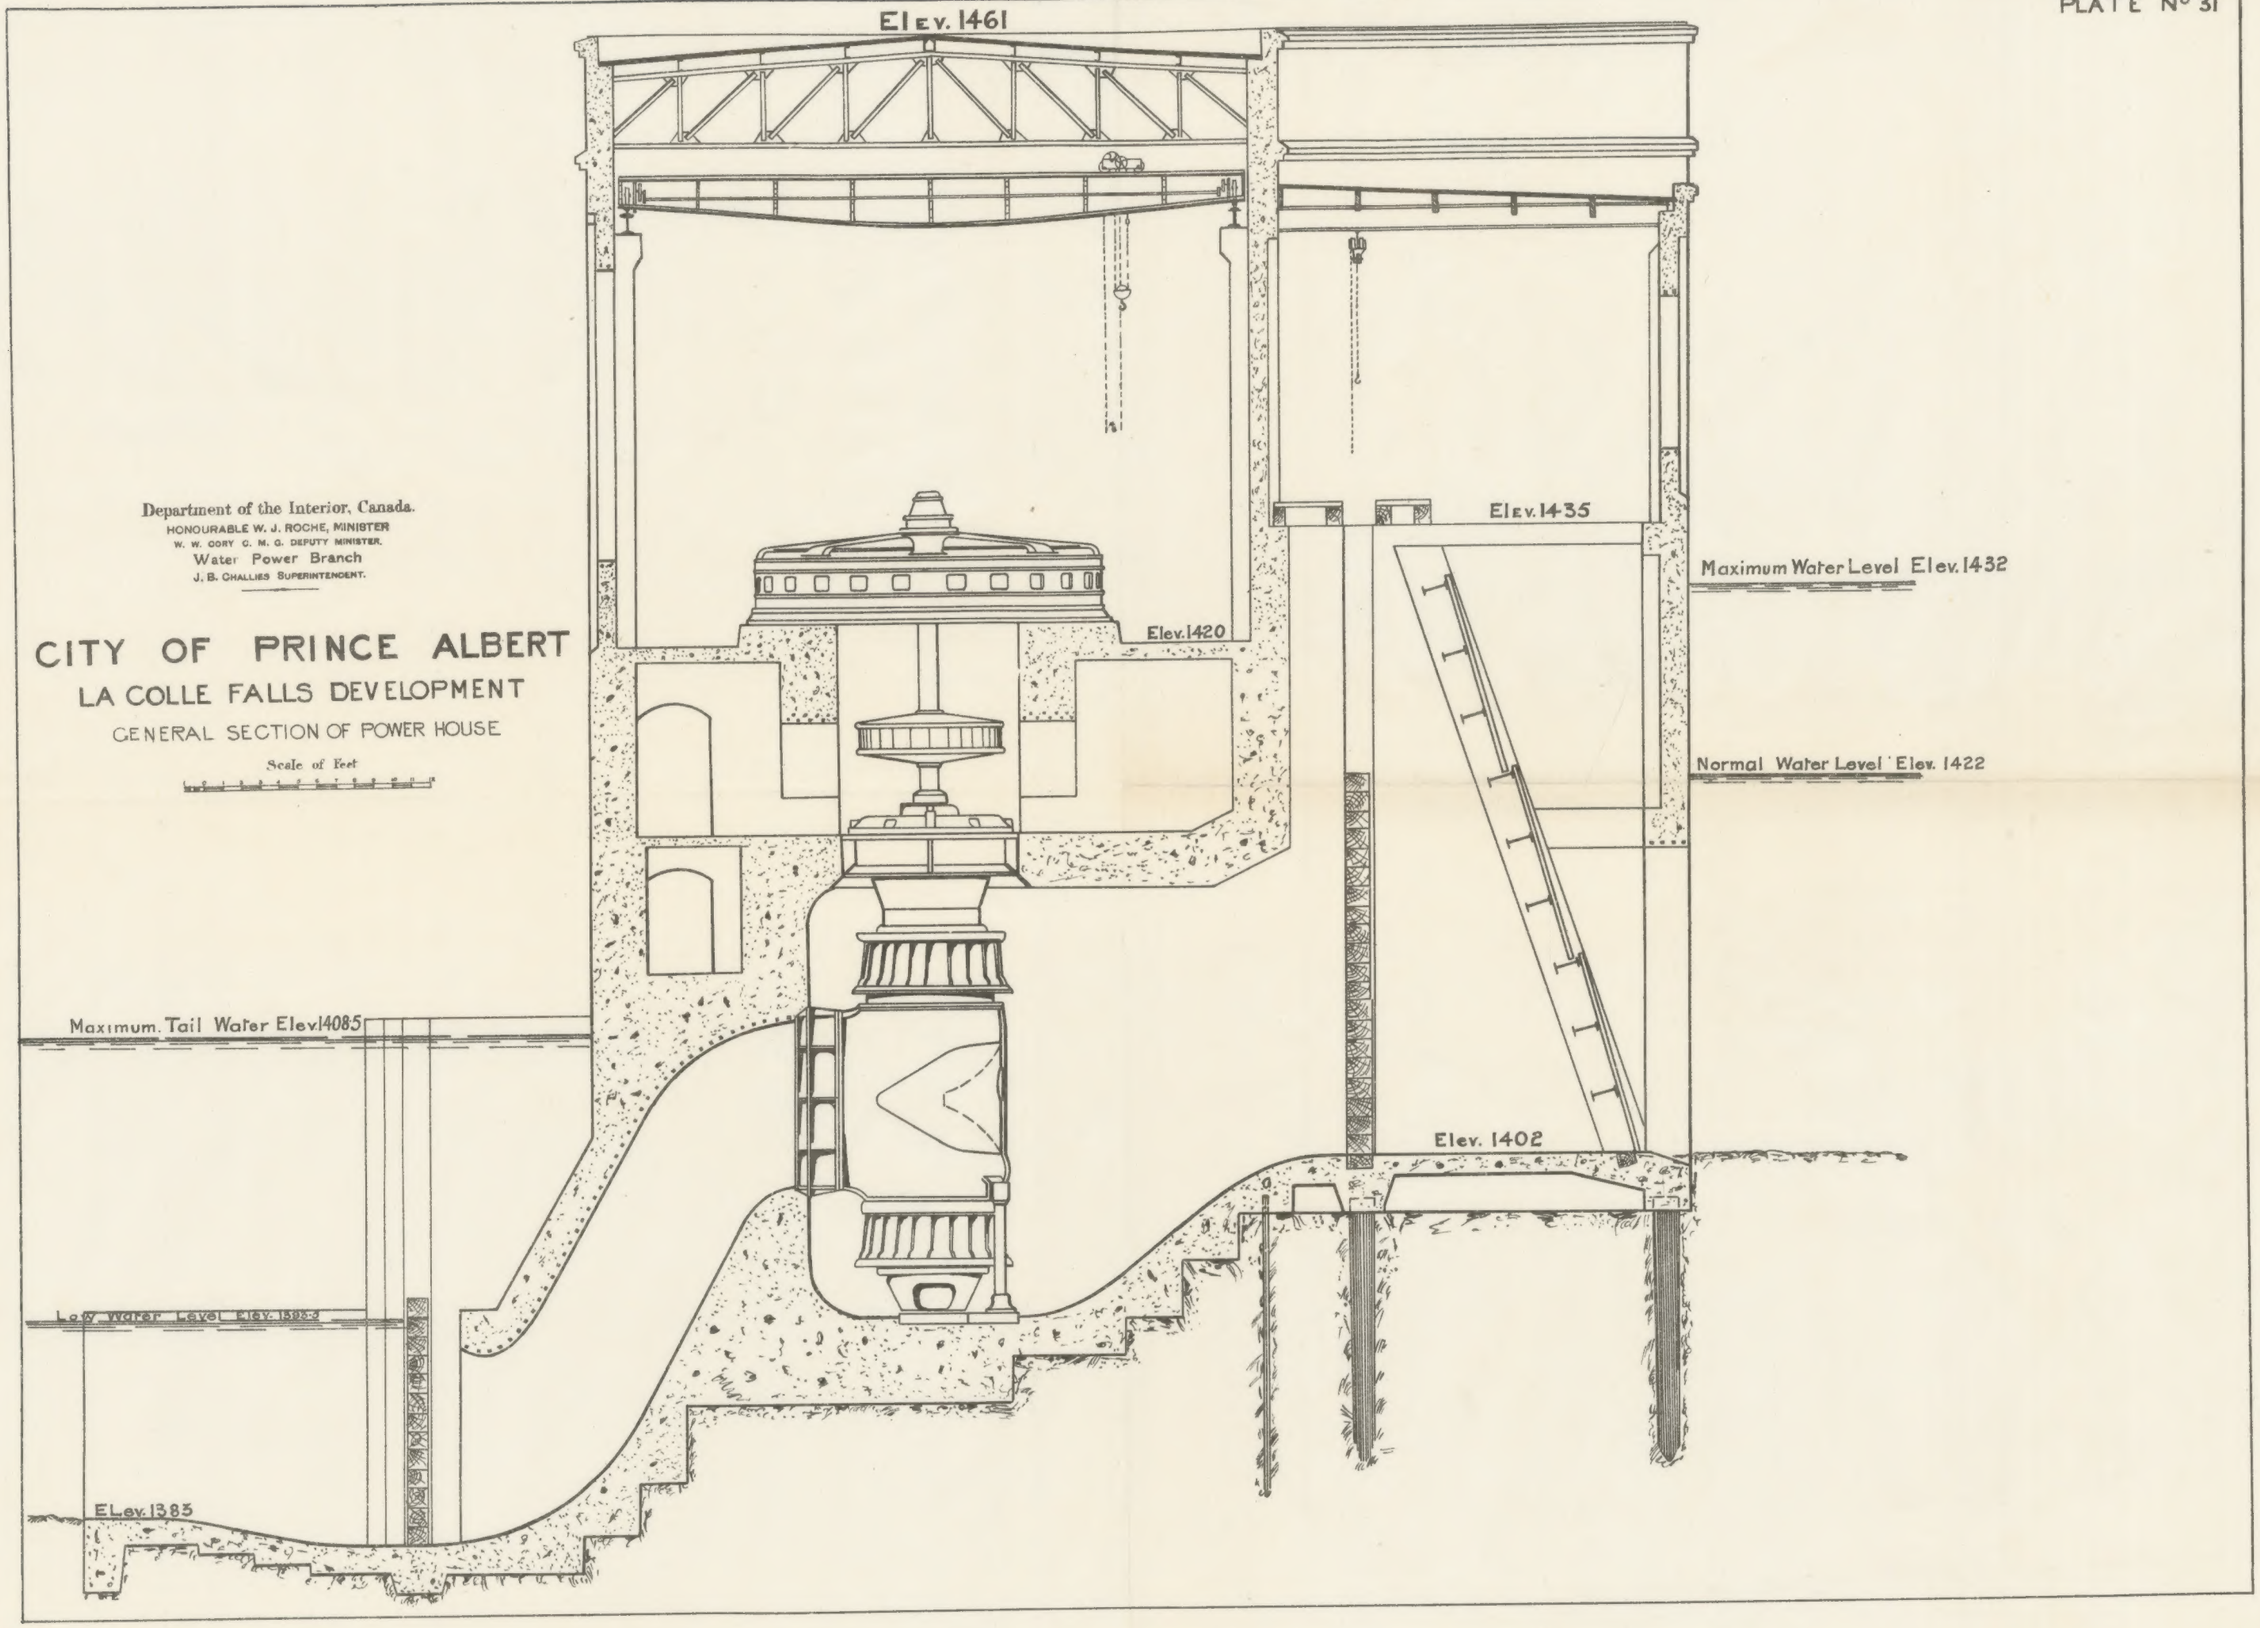

MAP COLLECTION
UNIVERSITY OF ALBERTA
EDMONTON, ALBERTA
CANADA

Saskatchewan N-2 (1913) [Arch.]